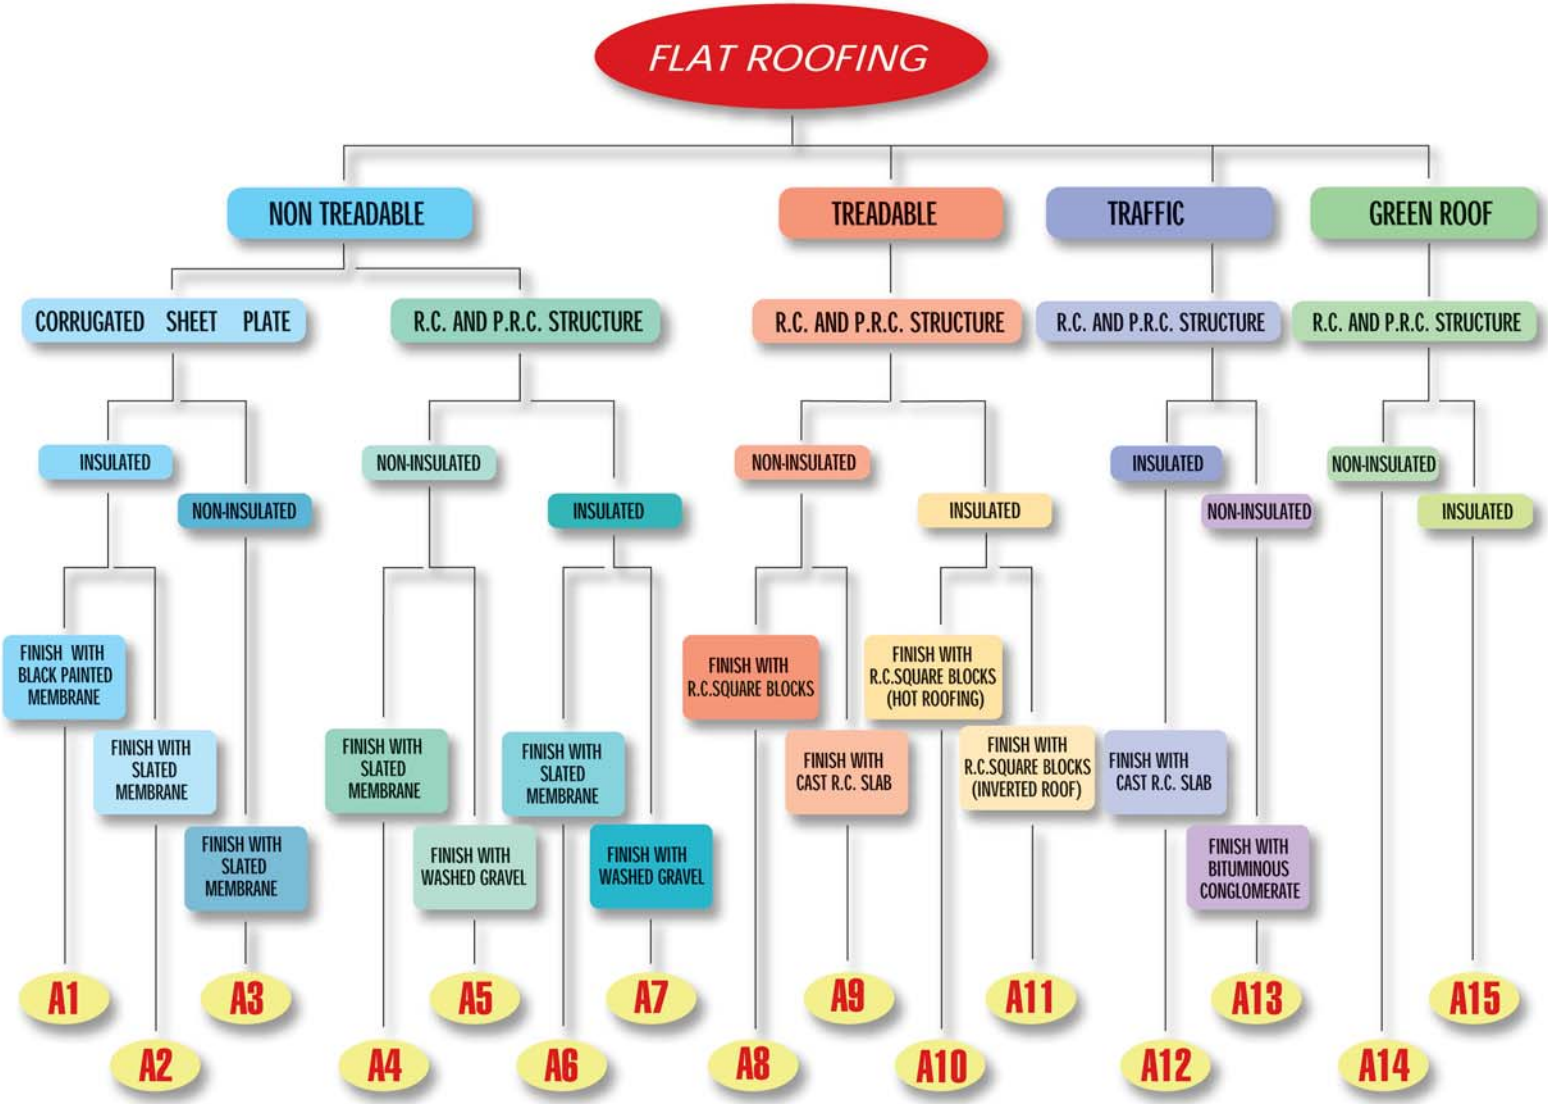
FLAT ROOFING
NON TREADABLE
TREADABLE
TRAFFIC
GREEN ROOF
CORRUGATED SHEET PLATE
R.C. AND P.R.C. STRUCTURE
R.C. AND P.R.C. STRUCTURE
R.C. AND P.R.C. STRUCTURE
R.C. AND P.R.C. STRUCTURE
INSULATED
NON-INSULATED
NON-INSULATED
INSULATED
NON-INSULATED
INSULATED
INSULATED
NON-INSULATED
NON-INSULATED
INSULATED
FINISH WITH BLACK PAINTED MEMBRANE
FINISH WITH SLATED MEMBRANE
FINISH WITH SLATED MEMBRANE
FINISH WITH SLATED MEMBRANE
FINISH WITH WASHED GRAVEL
FINISH WITH SLATED MEMBRANE
FINISH WITH WASHED GRAVEL
FINISH WITH R.C.SQUARE BLOCKS
FINISH WITH CAST R.C. SLAB
FINISH WITH R.C.SQUARE BLOCKS (HOT ROOFING)
FINISH WITH R.C.SQUARE BLOCKS (INVERTED ROOF)
FINISH WITH CAST R.C. SLAB
FINISH WITH BITUMINOUS CONGLOMERATE
A1
A2
A3
A4
A5
A6
A7
A8
A9
A10
A11
A12
A13
A14
A15